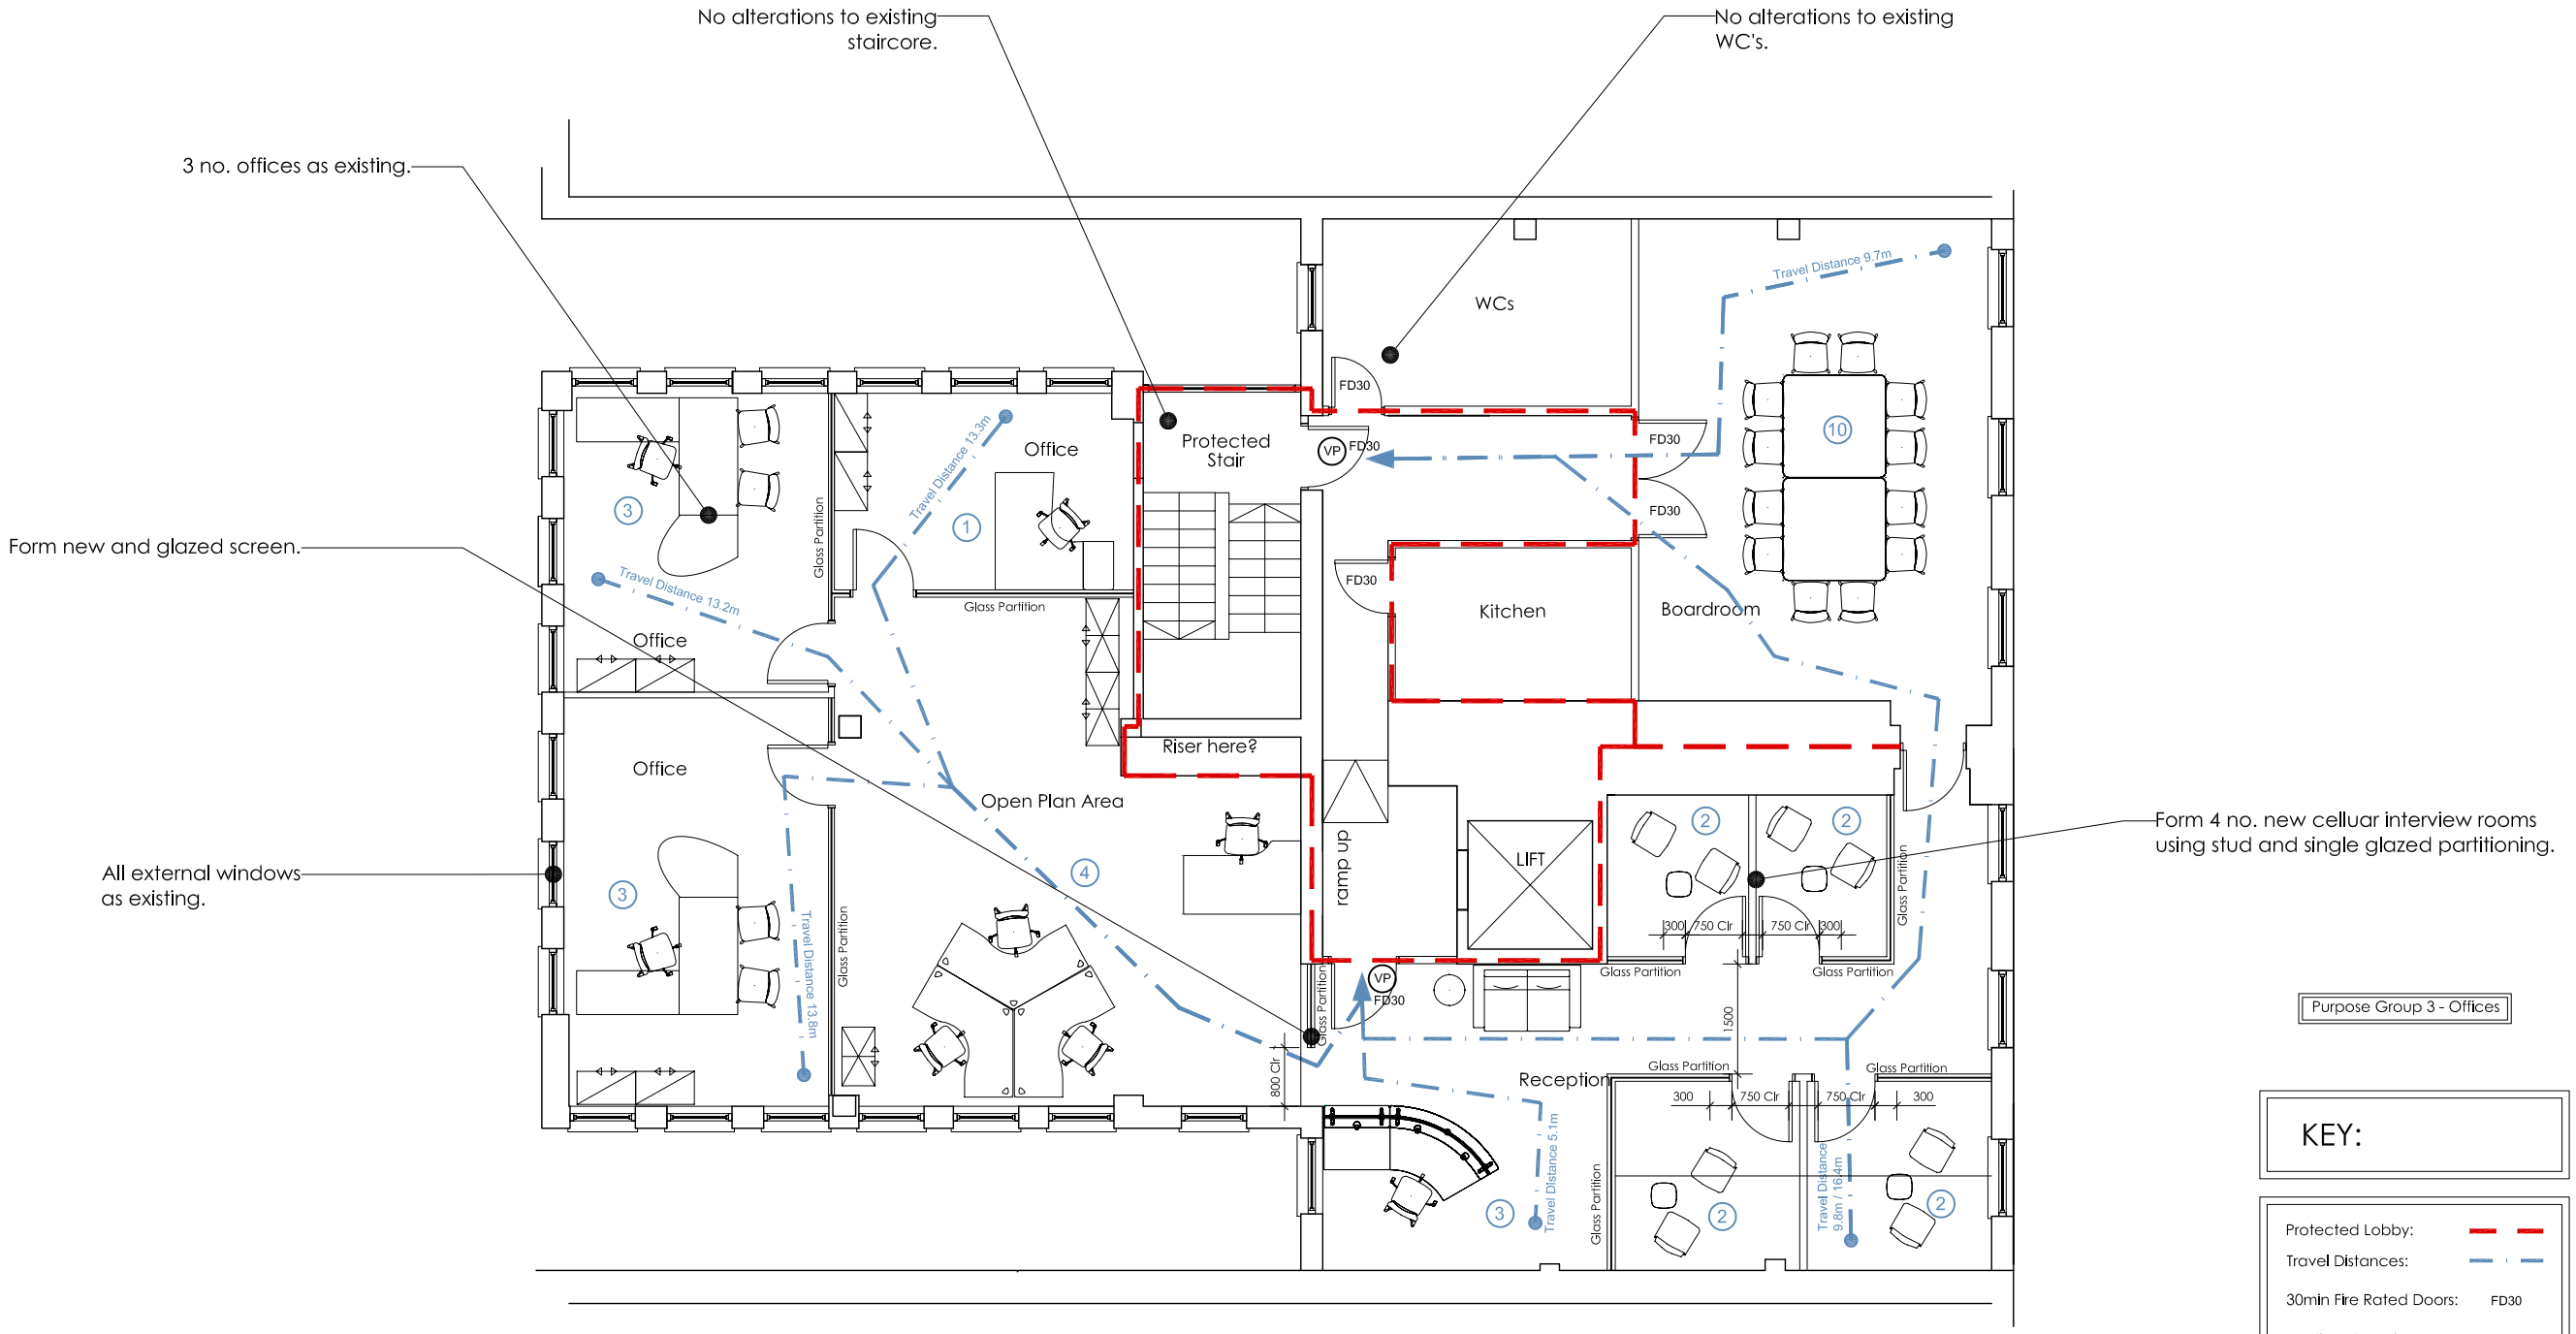

Proposed Second Floor Plan

Purpose Group 3 - Offices

KEY:

- Protected Lobby:
- Travel Distances:
- 30min Fire Rated Doors: FD30
- Predicted Maximum Occupancy : (6)
- Vision Panel : (VP)

NOTES

Figured dimensions only are to be taken from this drawing. All dimensions are to be checked on site before any work is put in hand. If in doubt, seek confirmation.

This drawing must be read in conjunction with all other architects detail drawings, schedules and specifications.

All drawings are to be read in conjunction with relevant drawings from other consultants. In the case of inconsistencies, seek confirmation.

This drawing must not be copied in whole or in part without the prior written permission of Axis Mason Ltd.

© Copyright Axis Mason Ltd

Rev	Description	Dwn	Ckd	Date
B1	Bye-Laws Application	ST	MC	29/10/15
B2	Updated Partitions (not issued to BCO)	ST	MC	06/11/15
B3	Bye-Laws Application	ST	MC	06/11/15

Client:	Style Shopfitting
Project:	7 Bond Street St. Helier Jersey
Drawing Title:	Proposed Second Floor Plan

AXIS MASON
3 Mulcaster St Helier
Jersey, JE2 3NJ
01534 870 137 WWW.AXISMASON.COM
LONDON GLASGOW JERSEY GDANSK DURBAN

Scale @ A3:	1:100	Date:	OCT 2015
Project Co-ordinator:	MC	Issue Status:	BYE-LAWS

Job No:	Drawing No:	Revision:
3047	100	B3